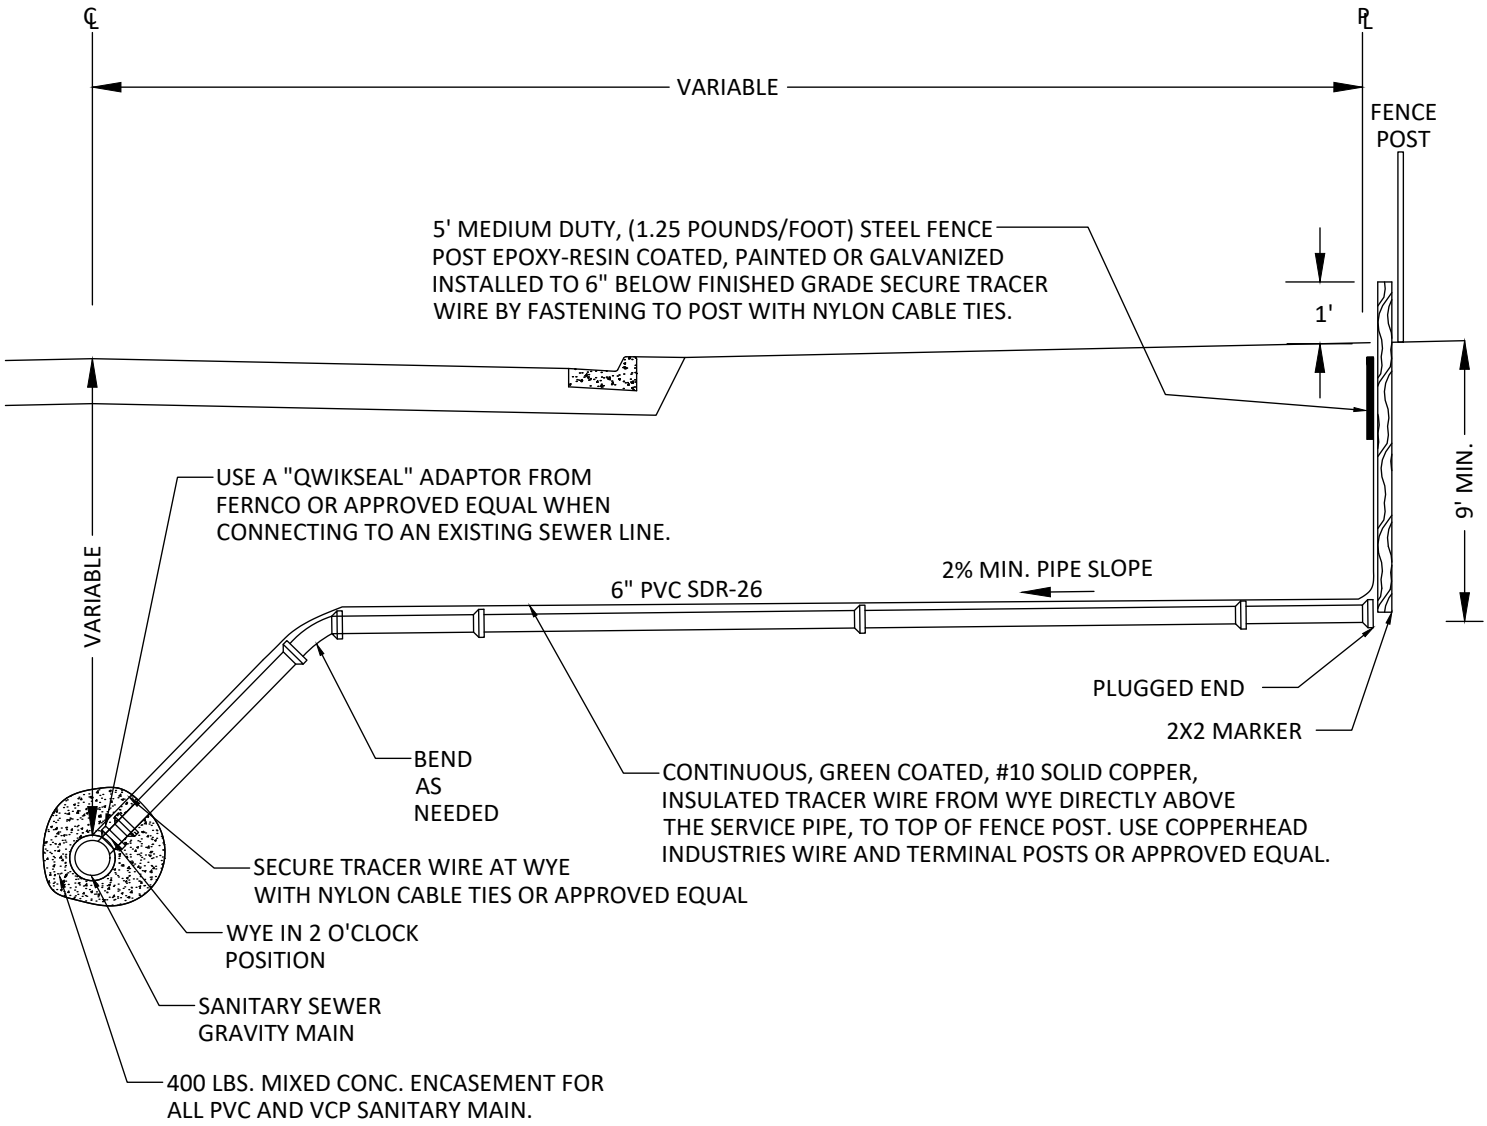

NOTES:

1. SOLVENT WELD ALL JOINTS (NON-GASKETED).
2. WHEN SANITARY SEWER SERVICE IS NOT ACCOMPANIED BY A WATER SERVICE IN SAME TRENCH, INSTALL A 6 FOOT HEAVY METAL FENCE POST NEXT TO 2X2 MARKER AND PAINT TOP 6 IN. OF FLUORESCENT GREEN.
3. CLEANOUT REQUIRED ON PRIVATE PROPERTY IF DISTANCE FROM MAIN TO HOUSE EXCEEDS 100 FEET.
4. ALL PIPE SHALL BE BEDDED ON GRANULAR BORROW OR COURSE FILTER AGGREGATE.

CITY OF WEST ST. PAUL

SANITARY SEWER SERVICE CONNECTION WITH RISER

PLATE NO.

SAN-05

REVISED 01/25