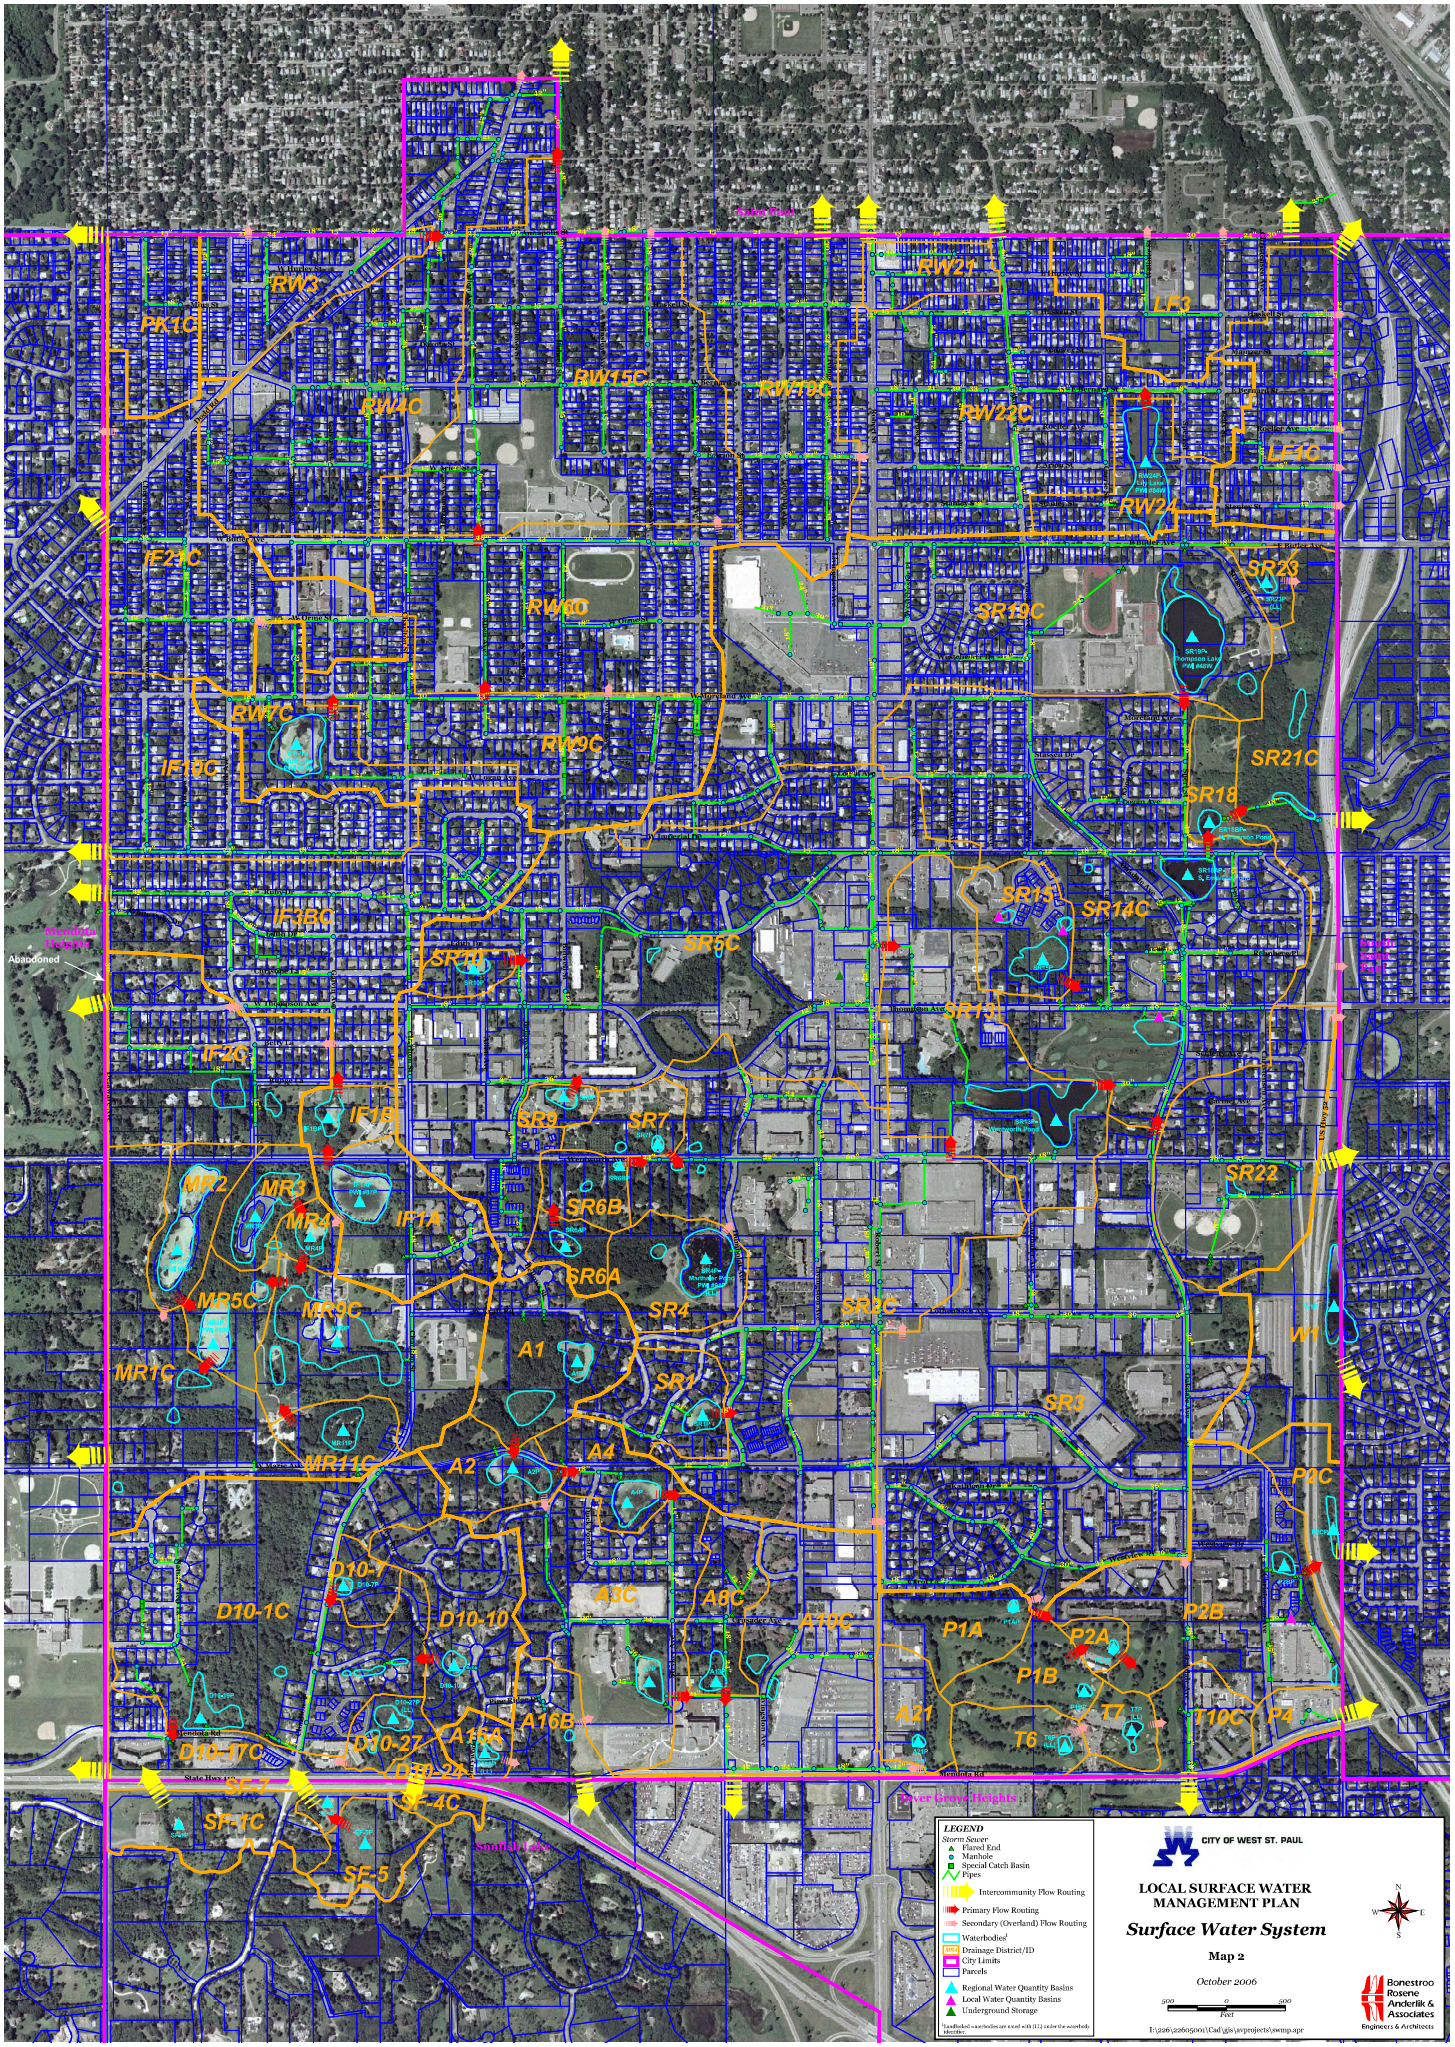

RW3
PK1C
RW4C
RW15C
RW19C
RW21
LF3
RW22C
LF16
RW24
IF21C
RW6C
SR19C
SR23
RW7C
RW9C
IF10C
SR21C
SR18
IF3BC
SR5C
SR15
SR14C
SR13
IF2C
IF1B
SR9
SR7
SR22
MR2
MR3
MR4
IF1A
SR6B
SR6A
MR5C
MR9C
SR4
SR2C
W1
A1
MR1C
SR1
SR3
MR11C
A2
A4
P4C
D10-1
D10-1C
D10-10
A3C
A8C
A10C
P1A
P2A
P2B
P1B
A21
T7
T10C
P4
T6
A16B
A16A
D10-27
D10-17C
D10-24
SF-4C
SF-1C
SF-5
Abandoned
Mendota Rd
State Hwy 62
Mendota Rd
Sunset Lake
Over Grove Heights
LEGEND
Storm Sewer
Flared End
Manhole
Special Catch Basin
Pipes
Intercommunity Flow Routing
Primary Flow Routing
Secondary (Overland) Flow Routing
Waterbodies[1]
Drainage District/ID
City Limits
Parcels
Regional Water Quantity Basins
Local Water Quantity Basins
Underground Storage
[1]Landlocked waterbodies are noted with (L1) under the waterbody identifier.
CITY OF WEST ST. PAUL
LOCAL SURFACE WATER MANAGEMENT PLAN
Surface Water System
Map 2
October 2006
500 0 500
Feet
I:\226\22605001\Cad\gis\svprojects\swmp.apr
Bonestroo Rosene Anderlik & Associates
Engineers & Architects