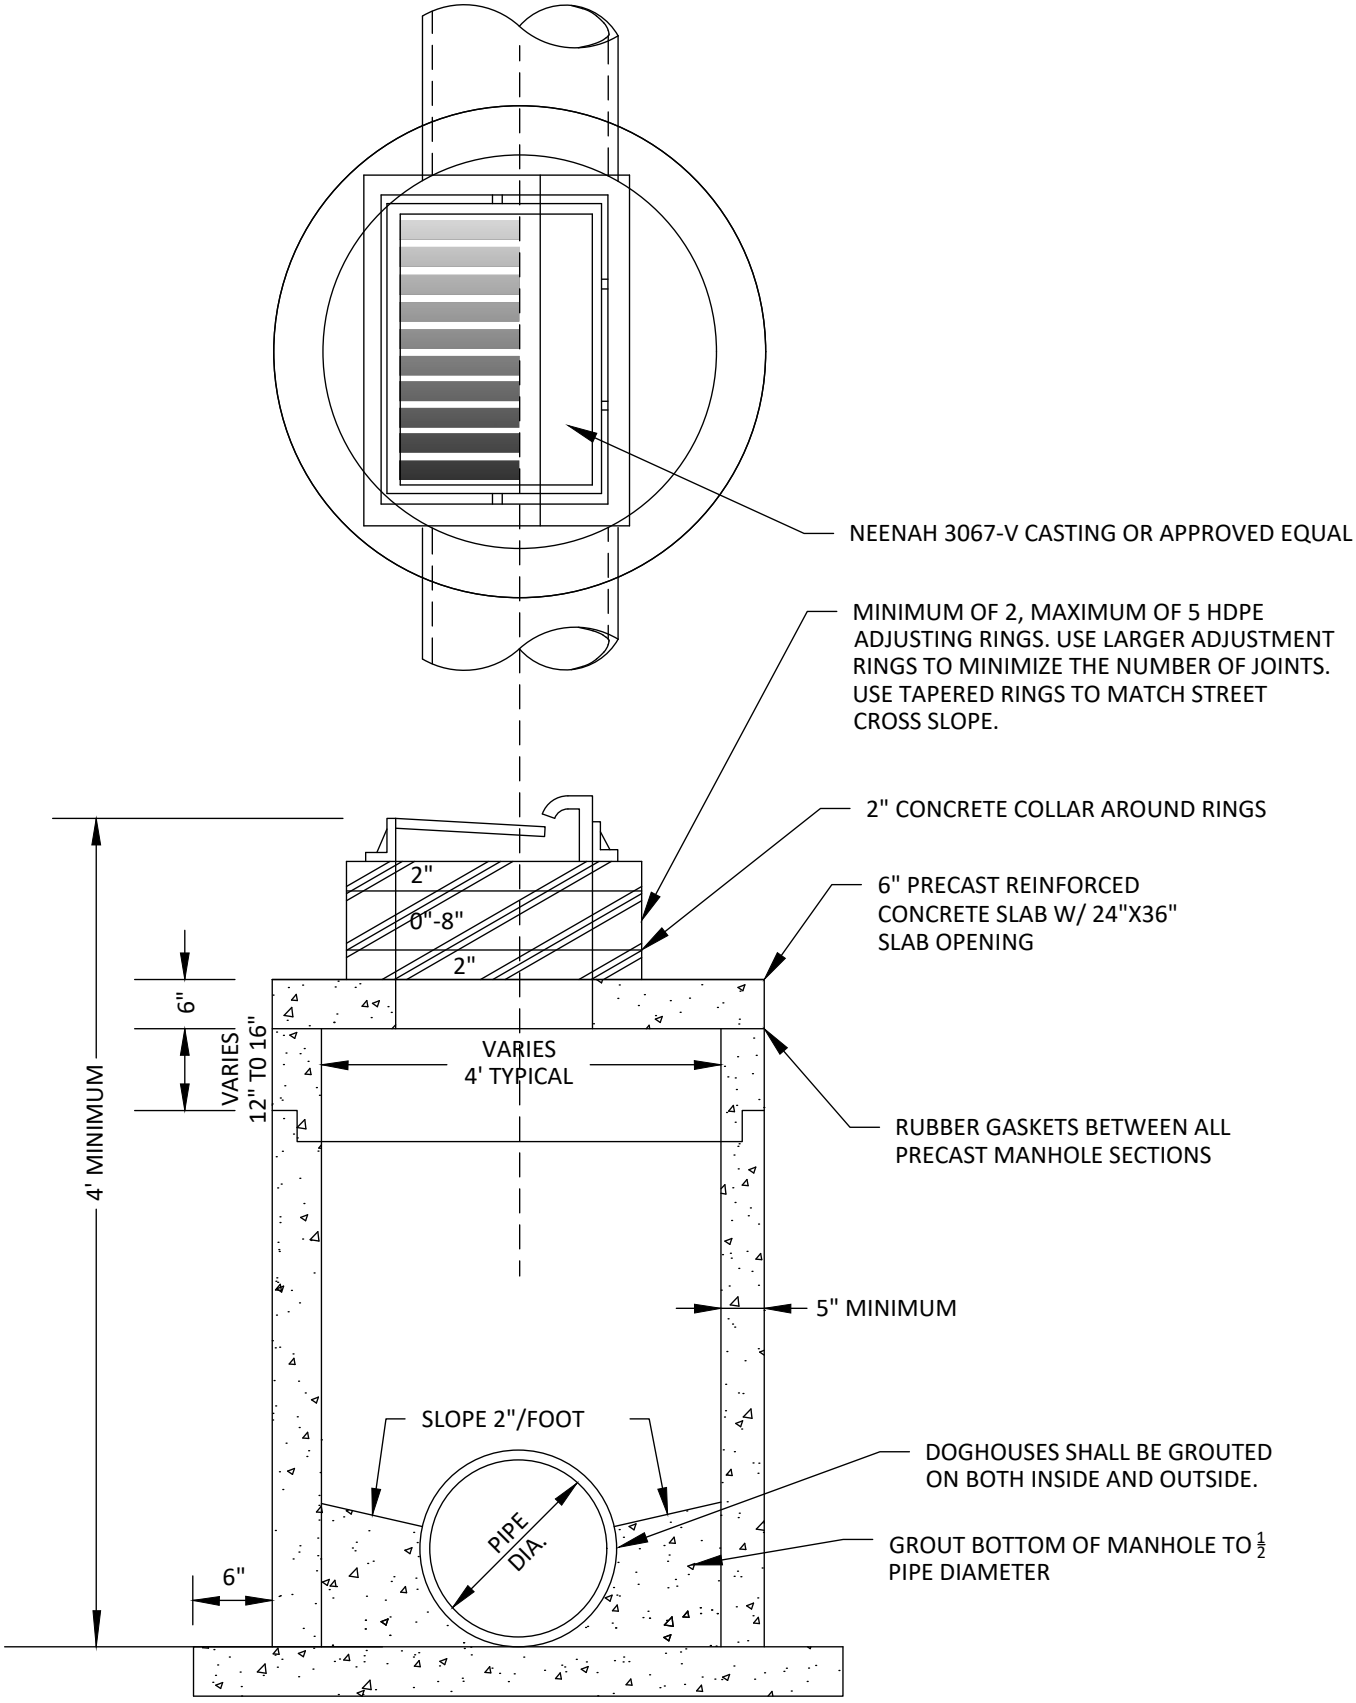

CITY OF WEST ST. PAUL

CATCH BASIN MANHOLE

PLATE NO.

STM-02

REVISED 01/25